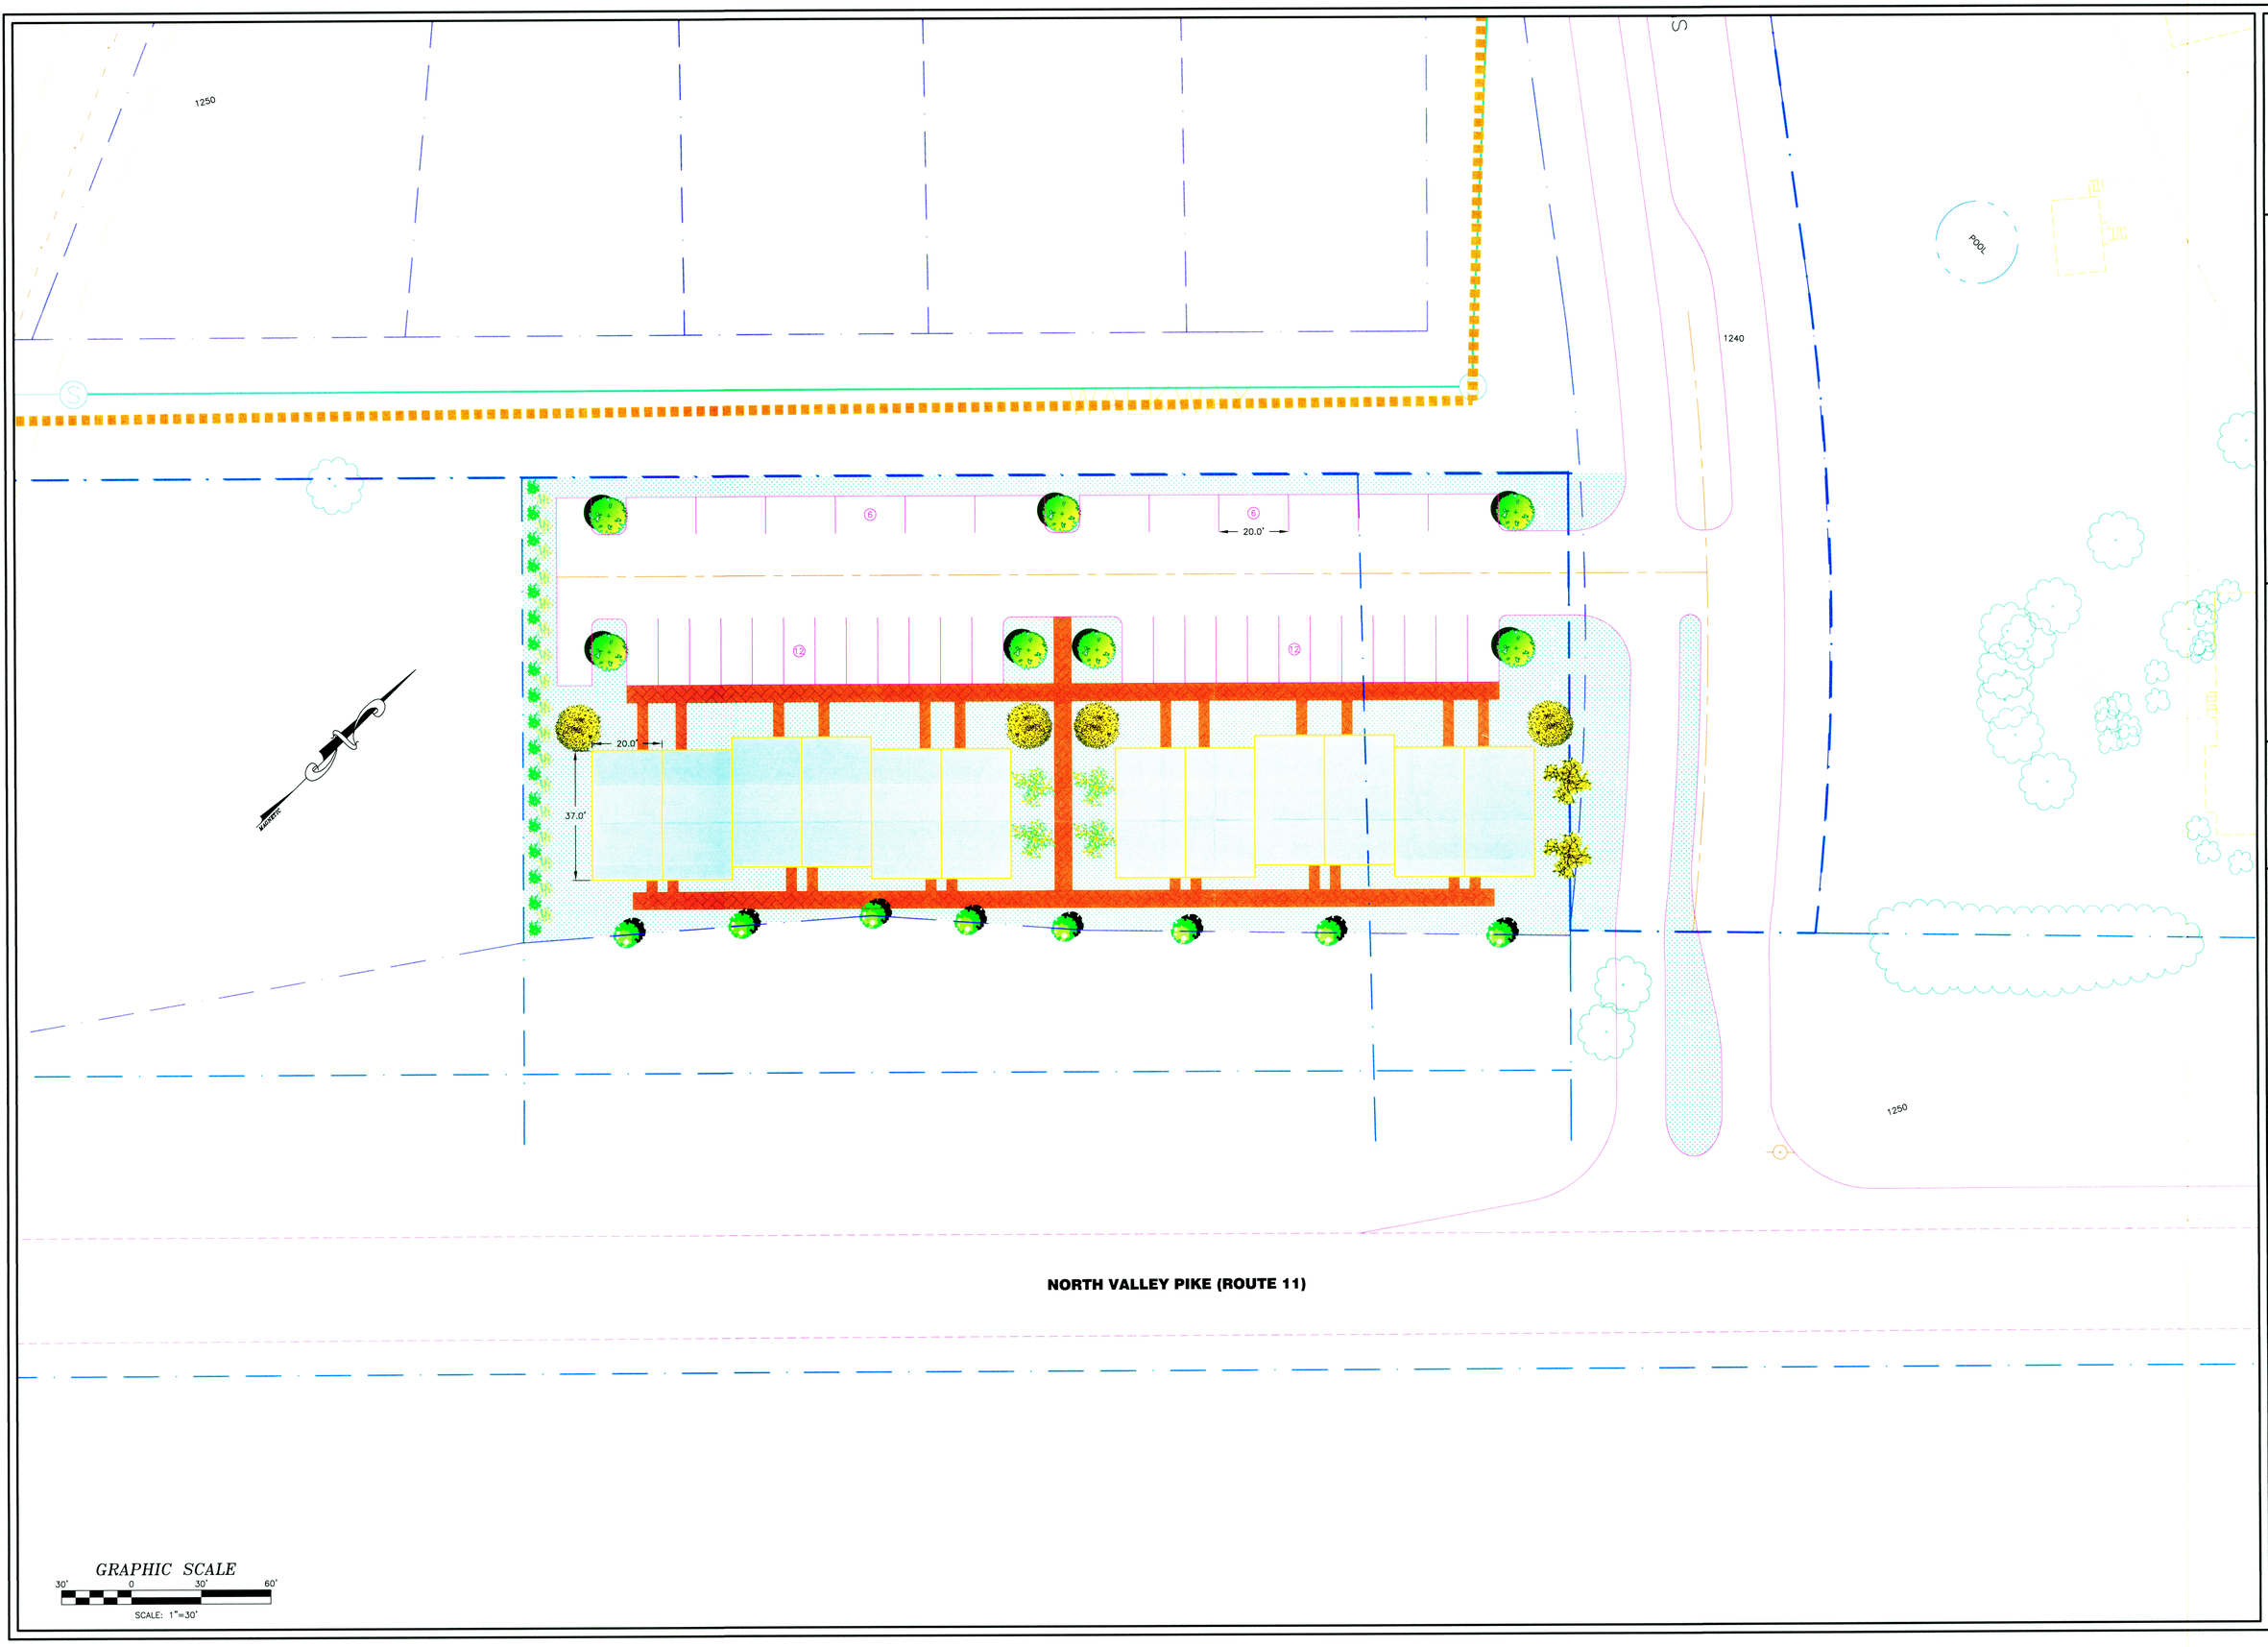

Date: MARCH 2015

Scale: 1"=20'

Designed by: RLB JR.

Drawn by: MMS

Checked by: RLB JR.

BLACKWELL ENGINEERING, PLC
566 East Market Street
Harrisonburg, Virginia 22801
PHONE: (540)432-9555 FAX: (540)434-7604
E-Mail: BE@BlackwellEngineering.com

COMMONWEALTH OF VIRGINIA
RICHARD L. BLACKWELL Jr.
Lic. No.005742
PROFESSIONAL ENGINEER

Revision Dates

PROPOSED R-5 MASTER PLAN

MEADOWBROOK
DNG.LLC
2390 BATTLEFIELD RD.
GROTTOES, VA 24441

Drawing No.
1
of 1 Sheets

Job No. 1248