ENGINEERING SOLUTIONS & CONSTRUCTION MANAGEMENT, PLC

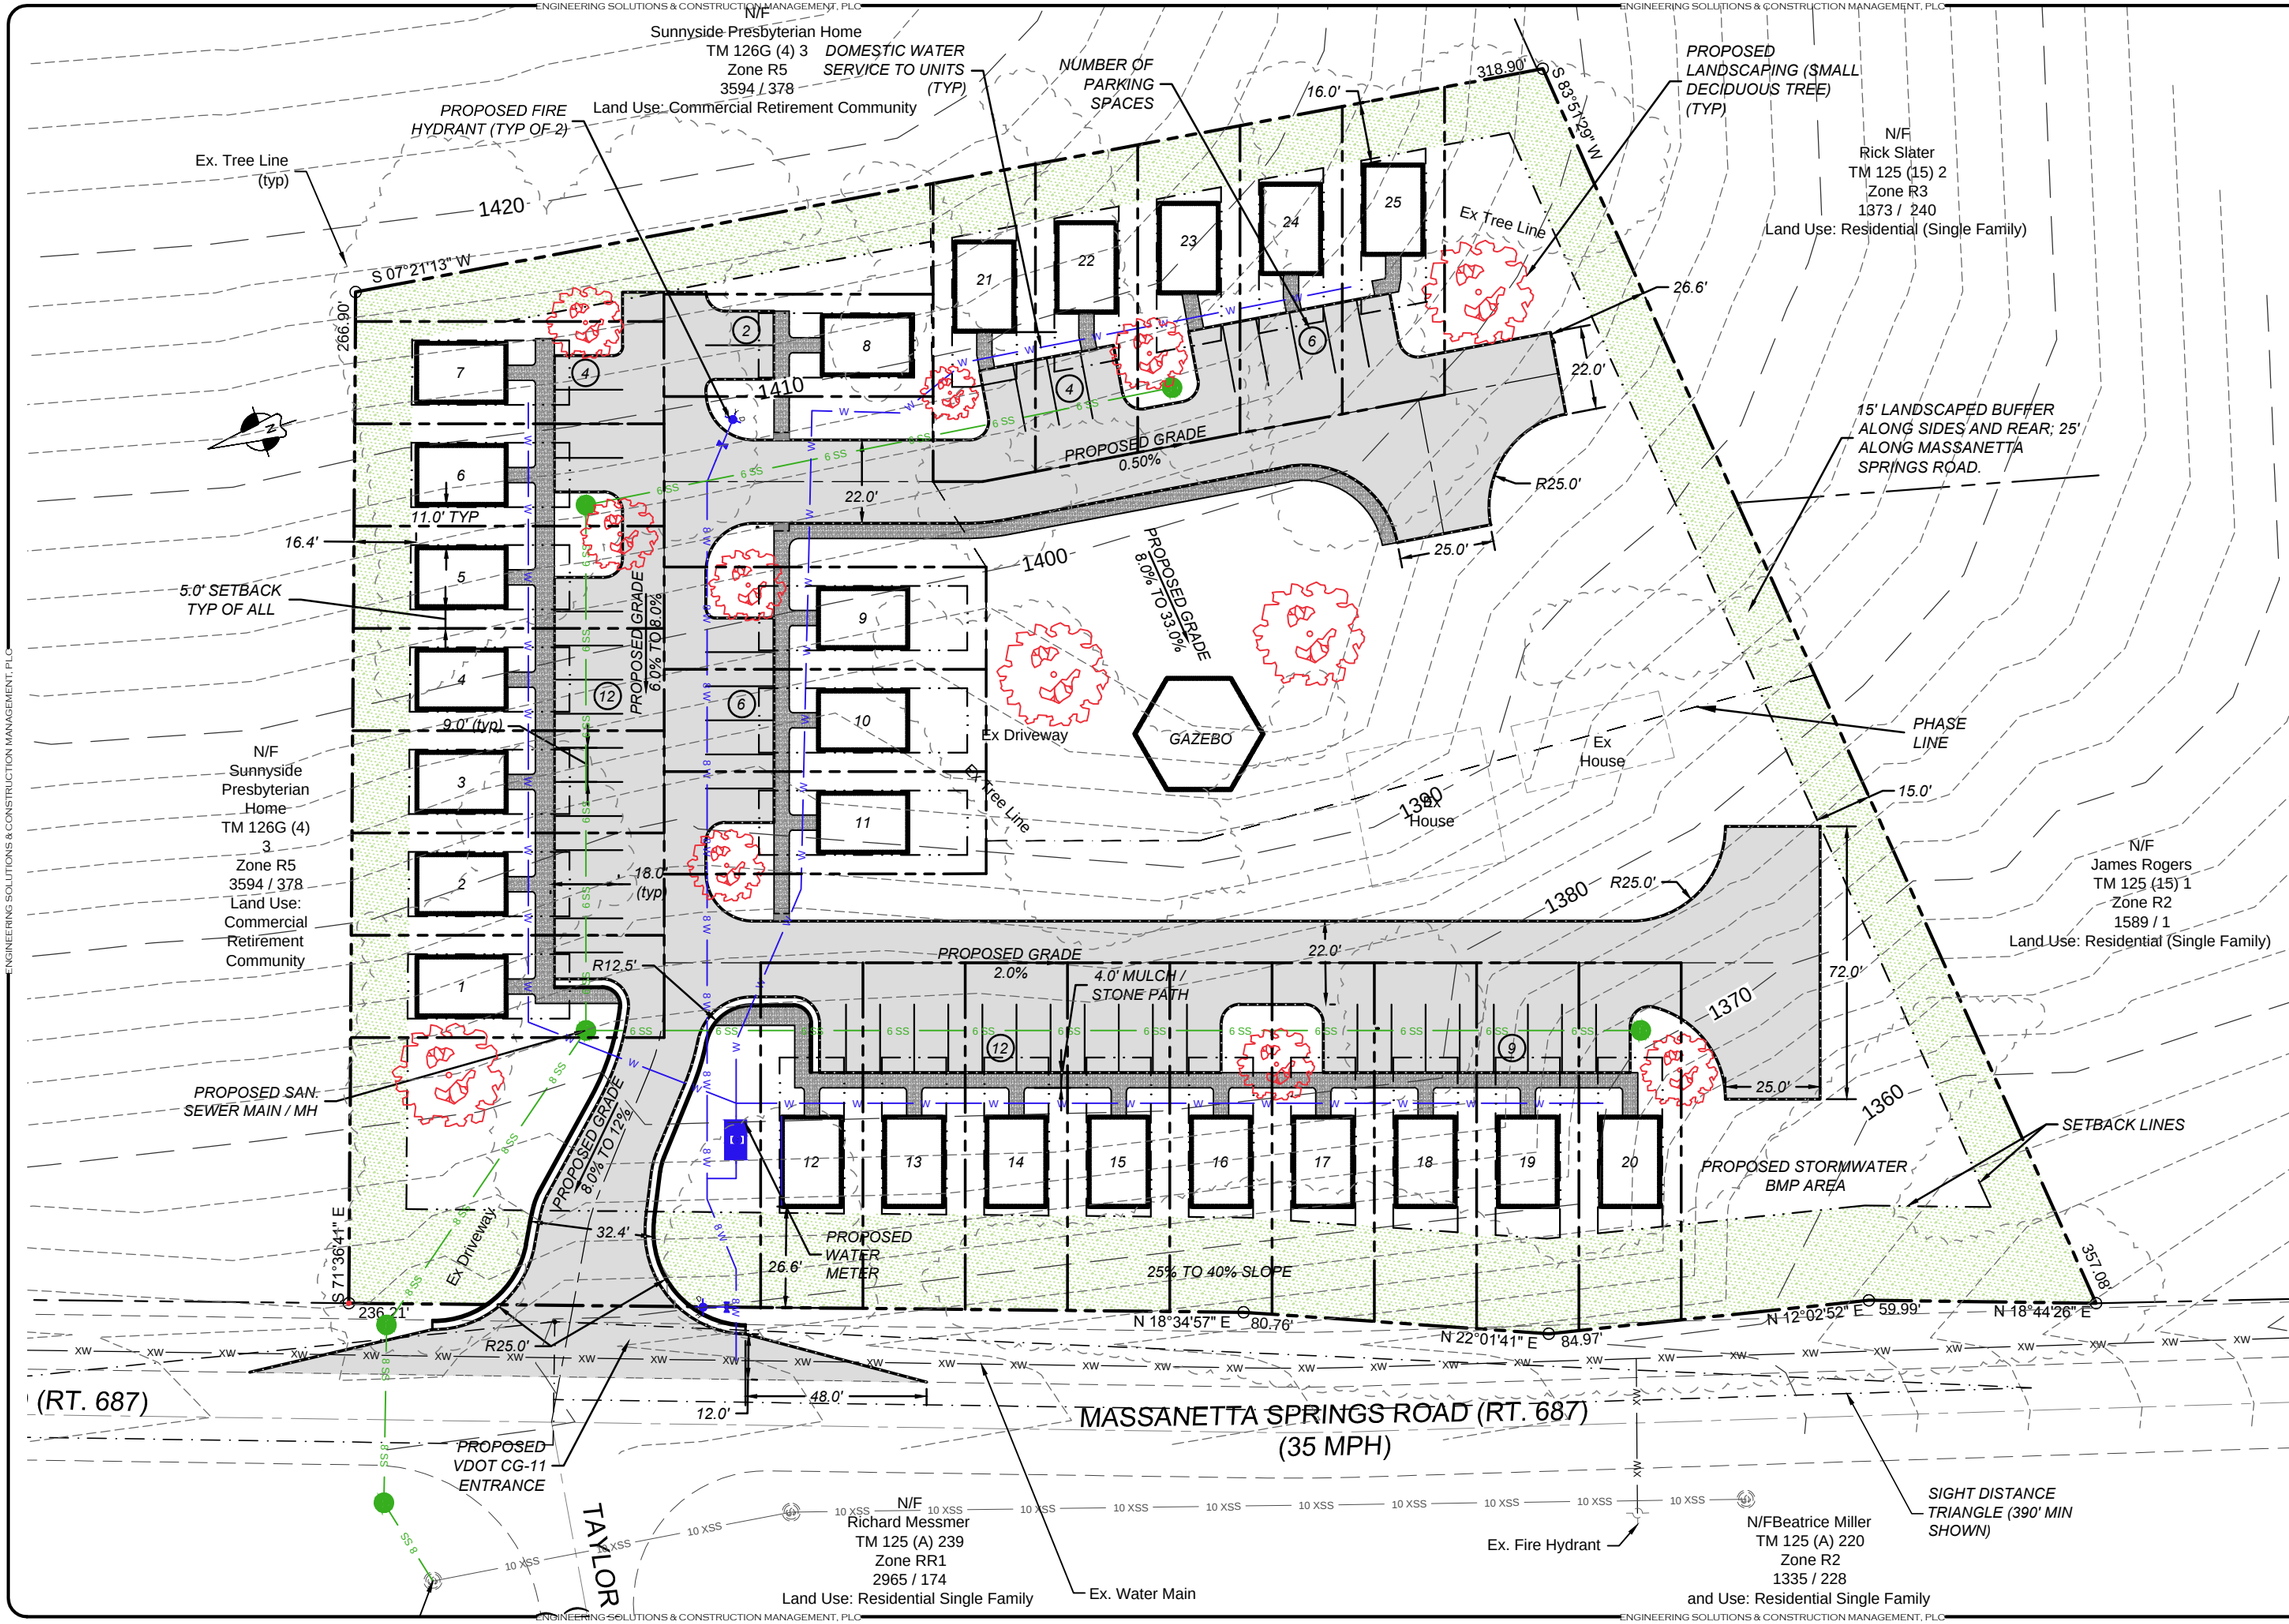


ENGINEERING SOLUTIONS & CONSTRUCTION MANAGEMENT
1010 NORTH MAIN STREET
HARRISONBURG, VA 22802
540.442.8787 (O) 540.442.9090 (F)
DESIGN THROUGH INNOVATION!

MASTER PLAN
06/29/15

# COTTAGES AT 1087

1087 MASSANETTA SPRINGS ROAD (RT. 687)
(HARRISONBURG, VA 22801

| Revision | Date | Revision Requested By |
|---|---|---|
| A | 06/10/15 | Added Property Lines and Setback for Each Cottage |

SCALE: 1" = 40'

| | |
|---|---|
| PROJECT NUMBER: | 15-2002-1 |
| DATE: | 02/11/2015 |
| SCALE: | 1" = 40' |
| DRAWN BY: | ss |
| CHECK BY: | -- |

P1.0
of
1

ENGINEERING SOLUTIONS & CONSTRUCTION MANAGEMENT, PLC